Name of Work :-Restoration and Improvements of Channamma and Narayanappa layout, Narayanagowda layout, Basavalingappa layout and surrounding areas in ward no -03 of Yelahanka New town Sub division (PACKAGE NO-11)

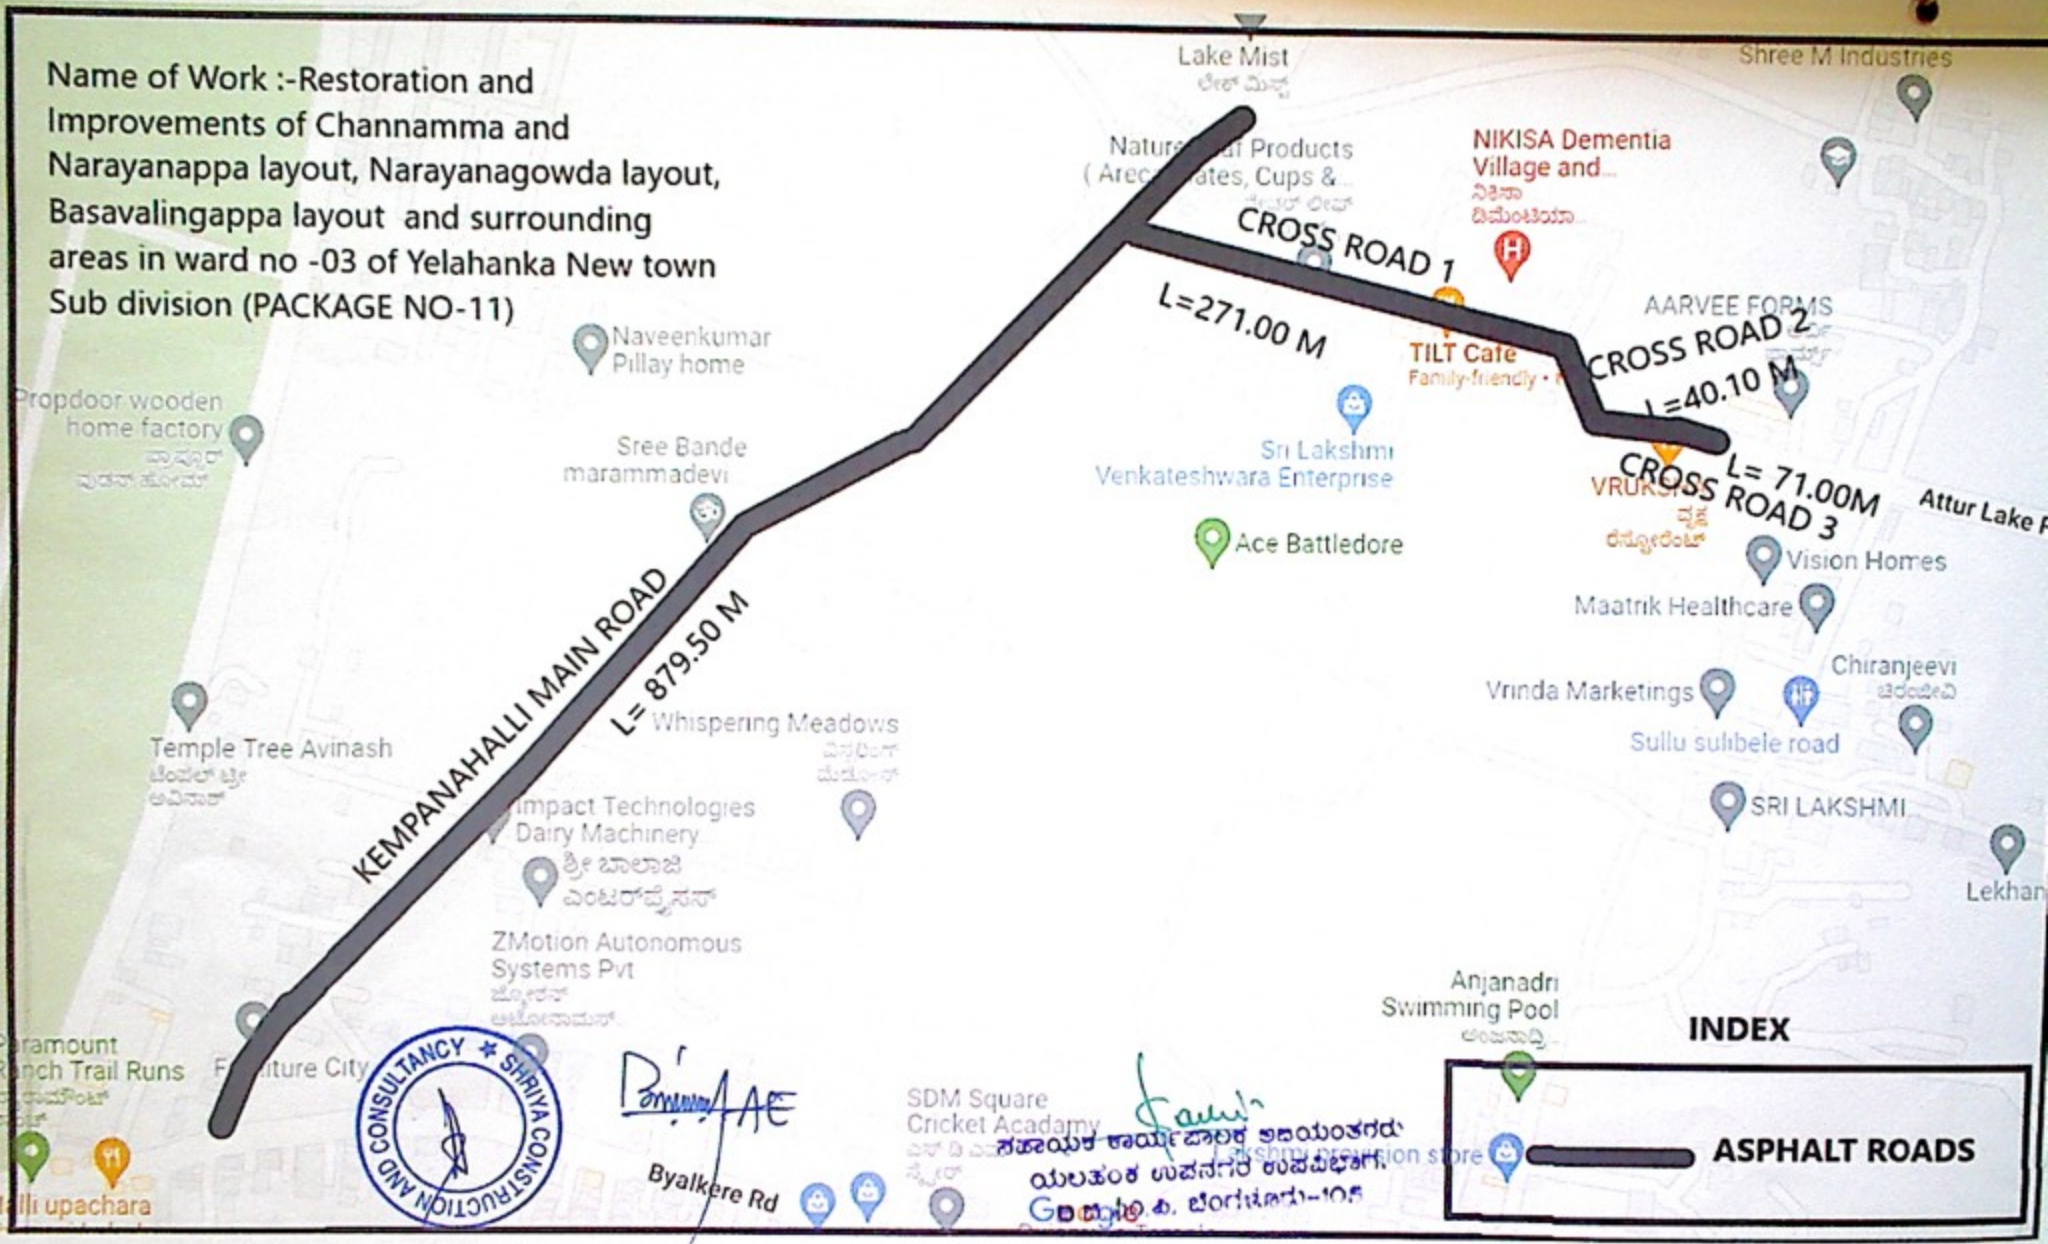

SHRIYA CONSTRUCTION AND CONSULTANCY

ಸಹಾಯಕ ಕಾರ್ಯಪಾಲಕ ಅಭಿಯಂತರರು
ಯಲಹಂಕ ಉಪನಗರ ಉಪವಿಭಾಗ
ಜಲಮಂಡಳಿ, ಬೆಂಗಳೂರು-10

Name of Work: Restoration and Improvements of Channamma and Narayanappa layout, Basavalingappa layout and surrounding areas in ward No. -03 of Yelahanka New Town Sub division (PACKAGE NO-11)

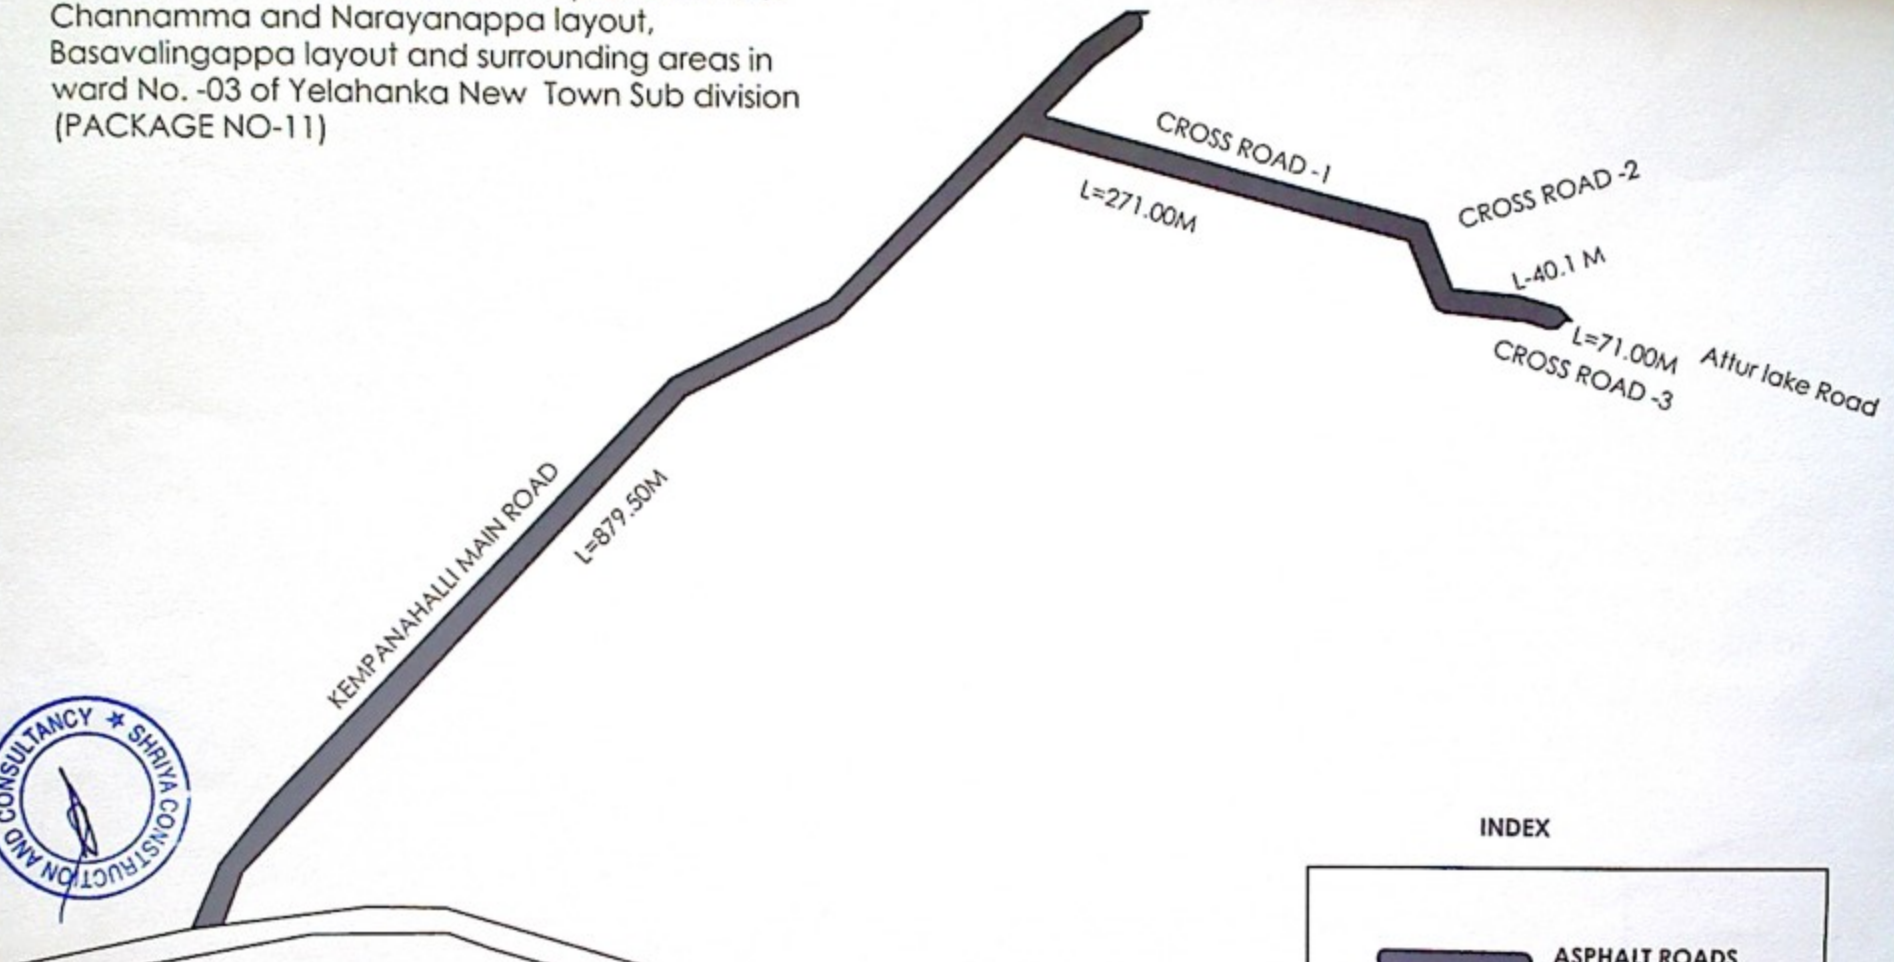

SHRIYA CONSTRUCTION AND CONSULTANCY

ಸಹಾಯಕ ಕಾರ್ಯಪಾಲಕ ಅಭಿಯಂತರರು
ಯಲಹಂಕ ಉಪವಿಭಾಗ ಬಿಬಿಎಂಪಿ
ಬಿ.ಬಿ.ಎಂ.ಪಿ. ಬೆಂಗಳೂರು-106

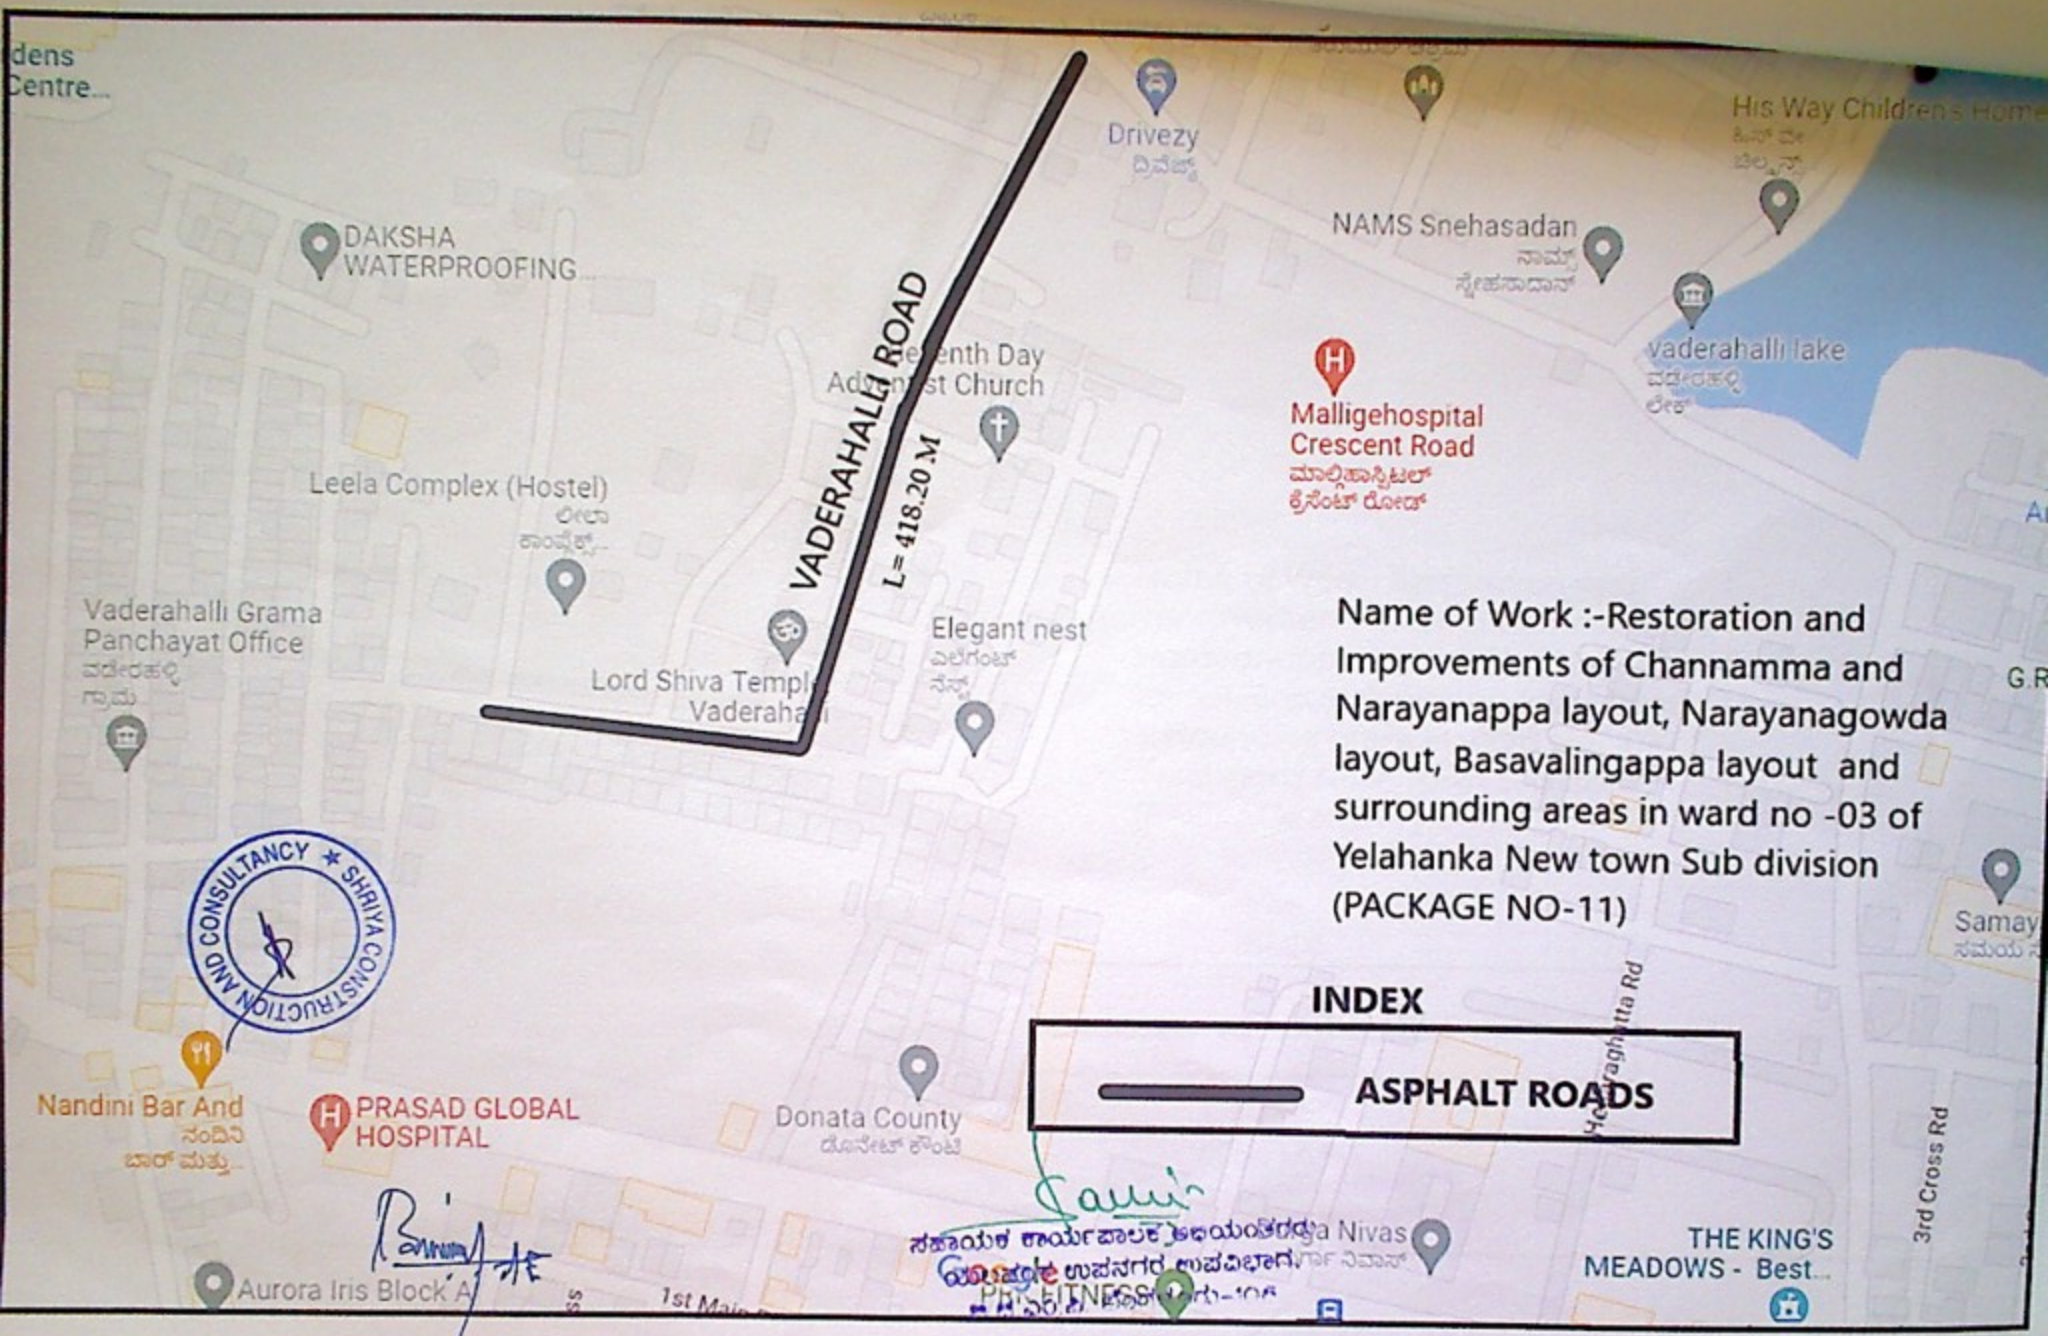
VADERAHALLI ROAD
L= 418.20 M
Drivezy
DAKSHA WATERPROOFING
NAMS Snehasadan
His Way Children's Home
Vaderahalli lake
Malligehospital Crescent Road
Leela Complex (Hostel)
Vaderahalli Grama Panchayat Office
Lord Shiva Temple Vaderahalli
Elegant nest
Name of Work :-Restoration and Improvements of Channamma and Narayanappa layout, Narayanagowda layout, Basavalingappa layout and surrounding areas in ward no -03 of Yelahanka New town Sub division (PACKAGE NO-11)
INDEX
ASPHALT ROADS
SHRIYA CONSTRUCTION AND CONSULTANCY
Nandini Bar And
PRASAD GLOBAL HOSPITAL
Donata County
Aurora Iris Block A
THE KING'S MEADOWS - Best...
3rd Cross Rd
1st Main

VADERAHALLI ROAD
L=418.20M
SAMBRAM COLLEGE ROAD
Name of Work: Restoration and Improvements of Channamma and Narayanappa layout, Narayanagpwda layout, Basavalingappa layout and surrounding areas in ward No. -03 of Yelahanka New Town Sub division (PACKAGE NO-11)
INDEX
ASPHALT ROADS
SHRIYA CONSTRUCTION AND CONSULTANCY

Name of Work: Restoration and Improvements of Channamma and Narayanappa layout, Narayanagpwda layout, Basavalingappa layout and surrounding areas in ward No. -03 of Yelahanka New Town Sub division (PACKAGE NO-11)

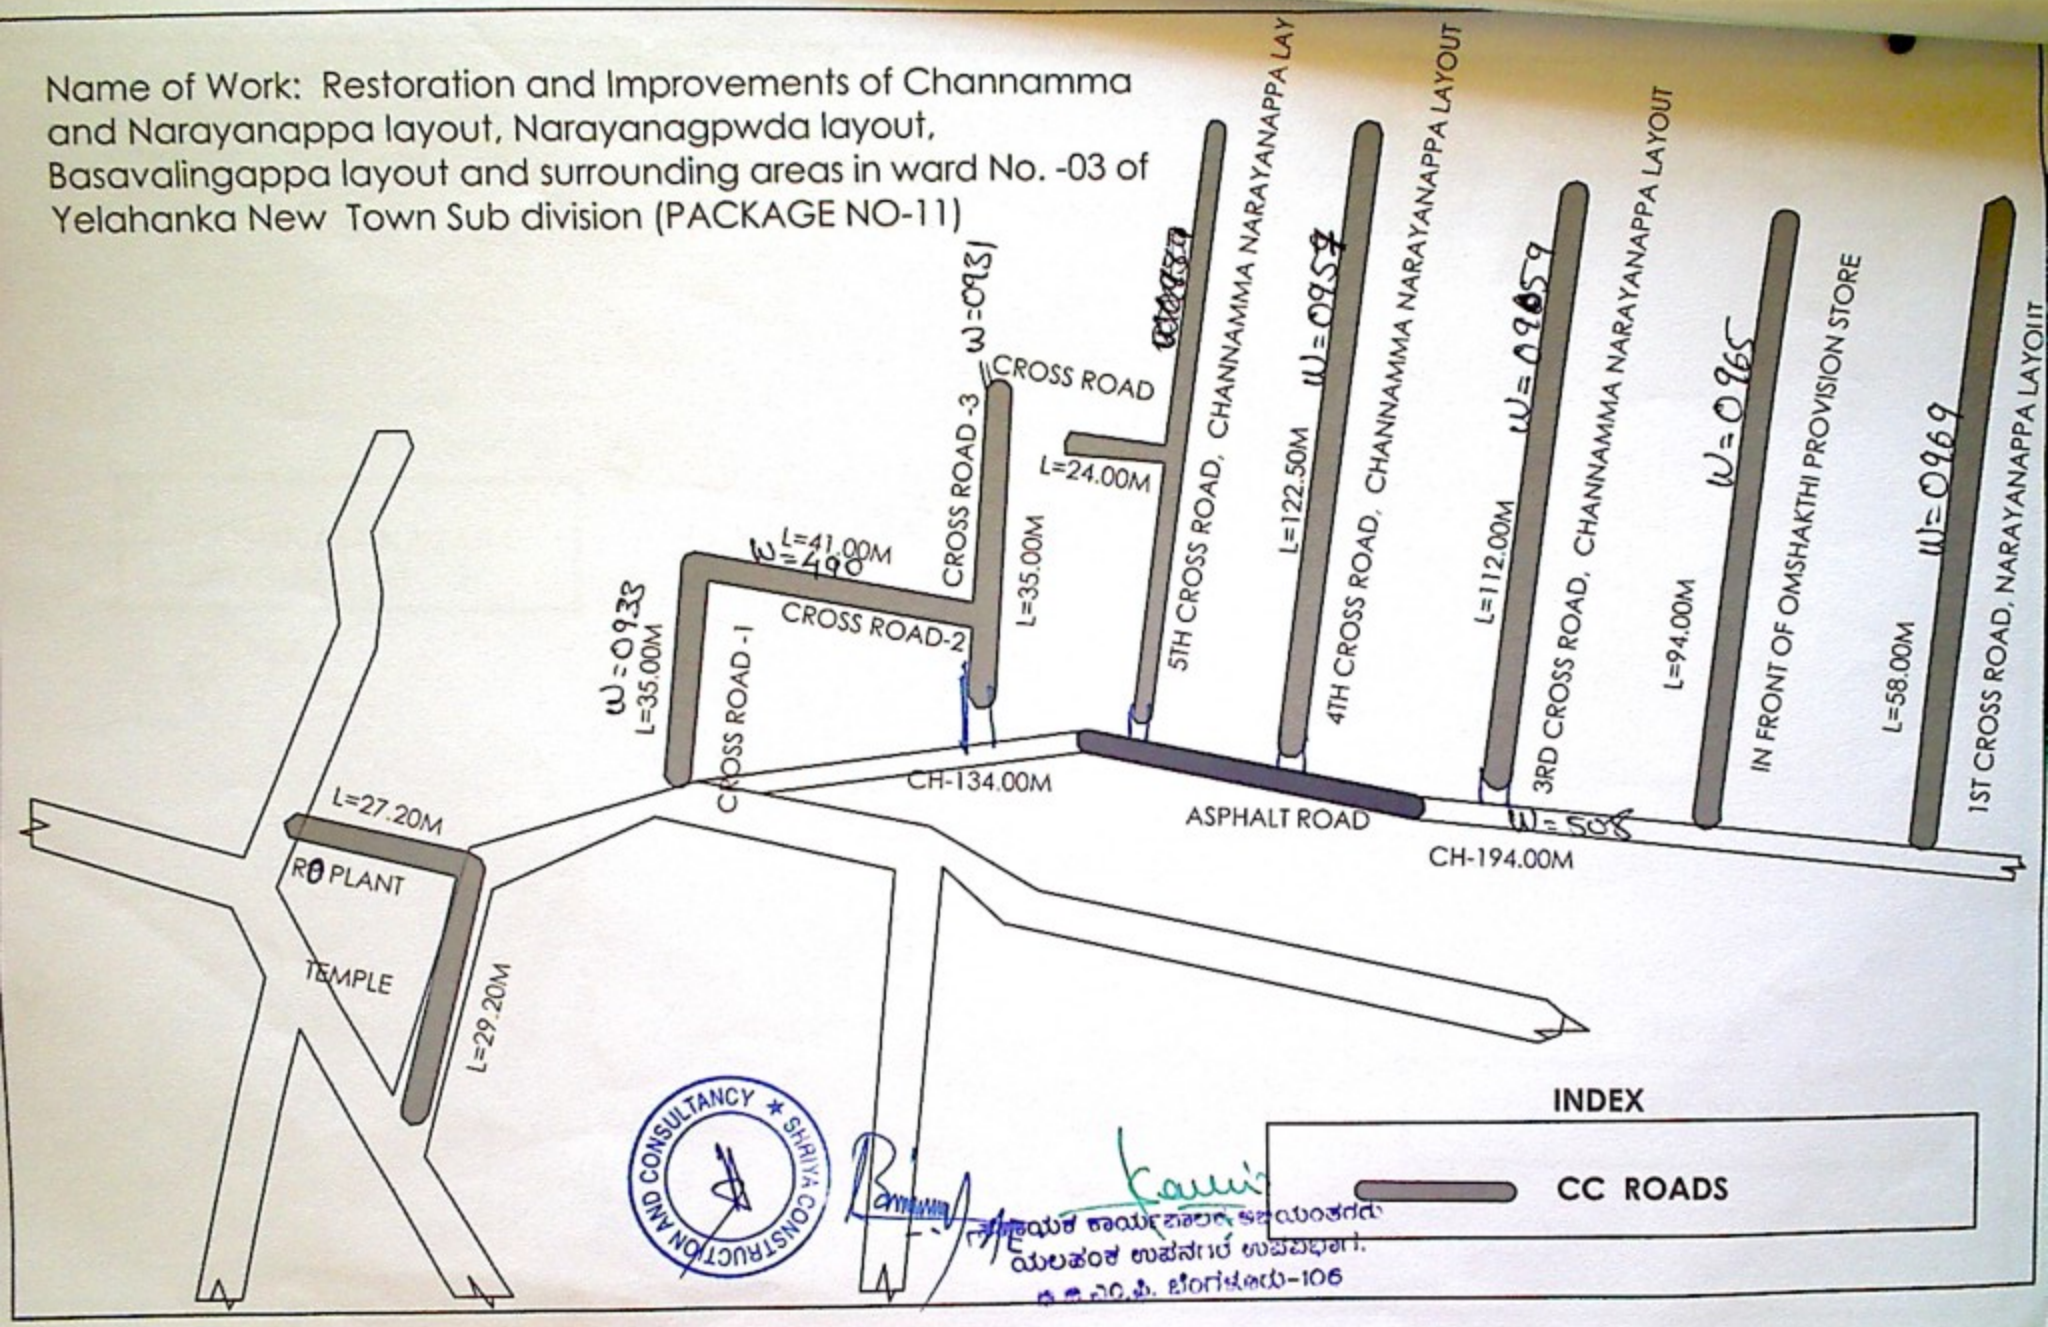

SHRIYA CONSTRUCTION AND CONSULTANCY

Name of Work :-Restoration and Improvements of Channamma and Narayanappa layout, Narayanagowda layout, Basavalingappa layout and surrounding areas in ward no -03 of Yelahanka New town Sub division (PACKAGE NO-11)

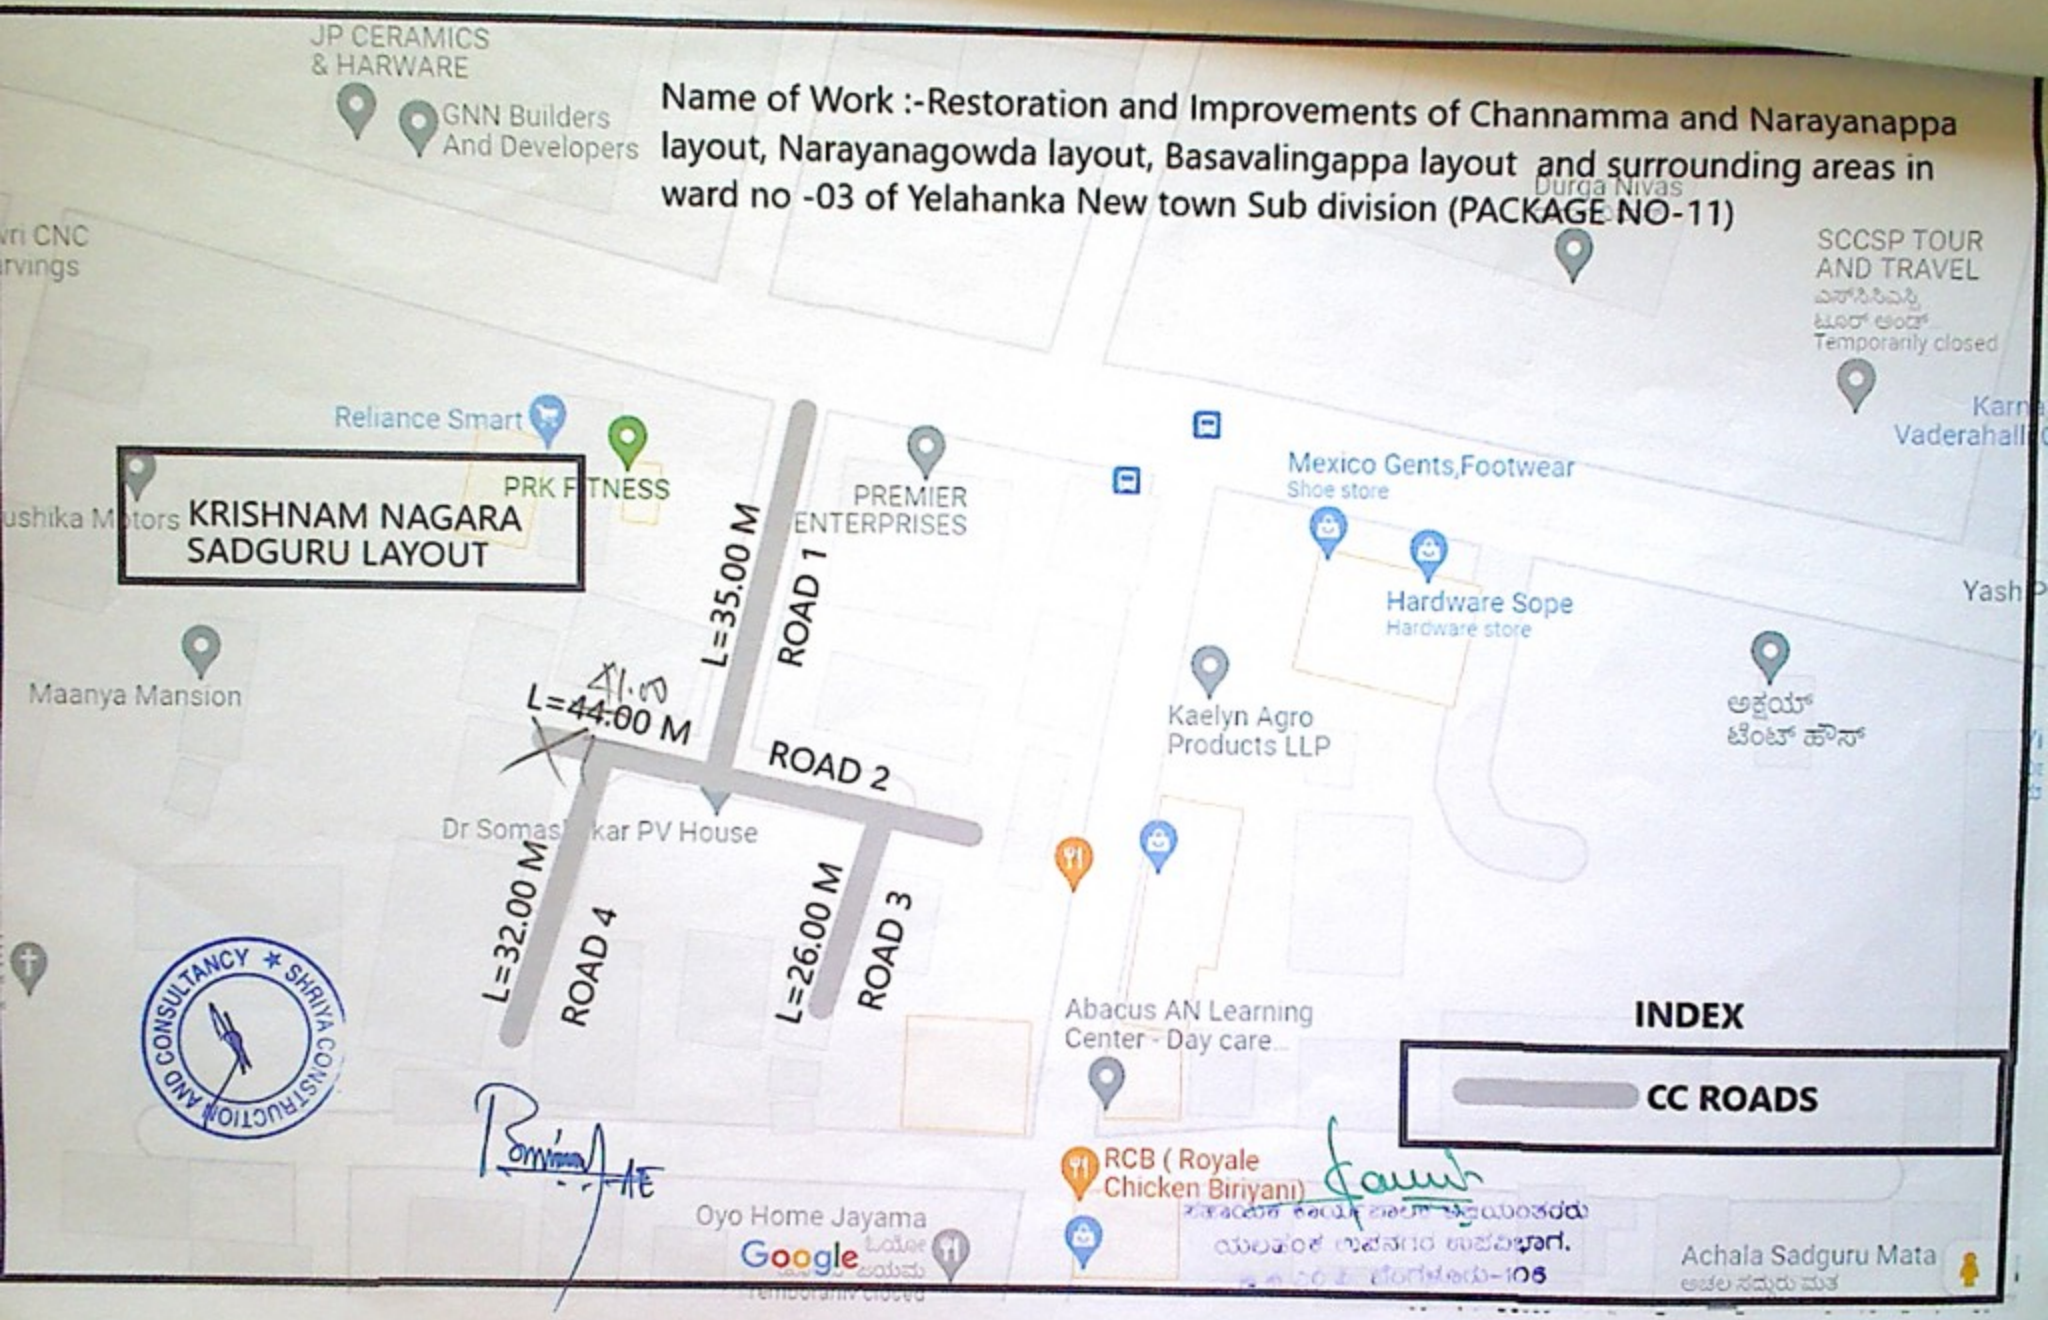

Name of Work: Restoration and Improvements of Channamma and Narayanappa layout, Narayanagpwda layout, Basavalingappa layout and surrounding areas in ward No. -03 of Yelahanka New Town Sub division (PACKAGE NO-11)

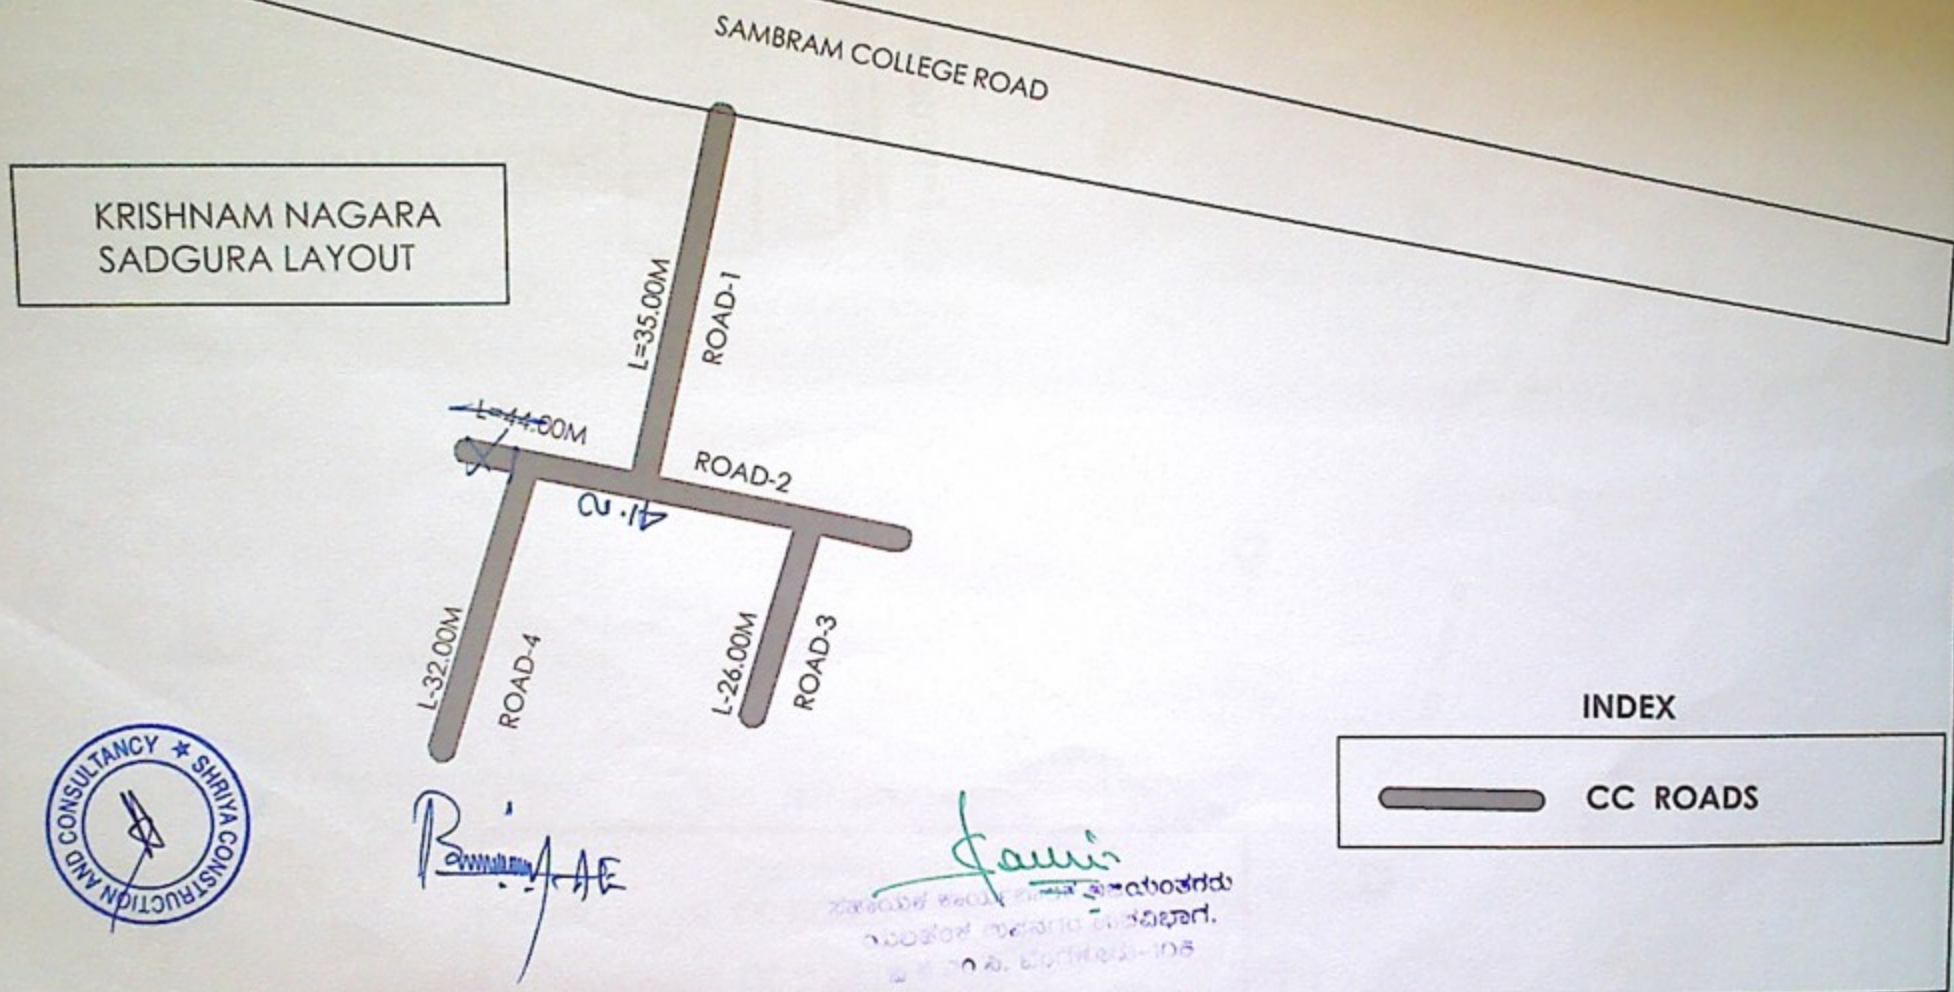

SHRIYA CONSTRUCTION AND CONSULTANCY

Name of Work :-Restoration and Improvements of Channamma and Narayanappa layout, Narayanagowda layout, Basavalingappa layout and surrounding areas in ward no -03 of Yelahanka New town Sub division (PACKAGE NO-11)

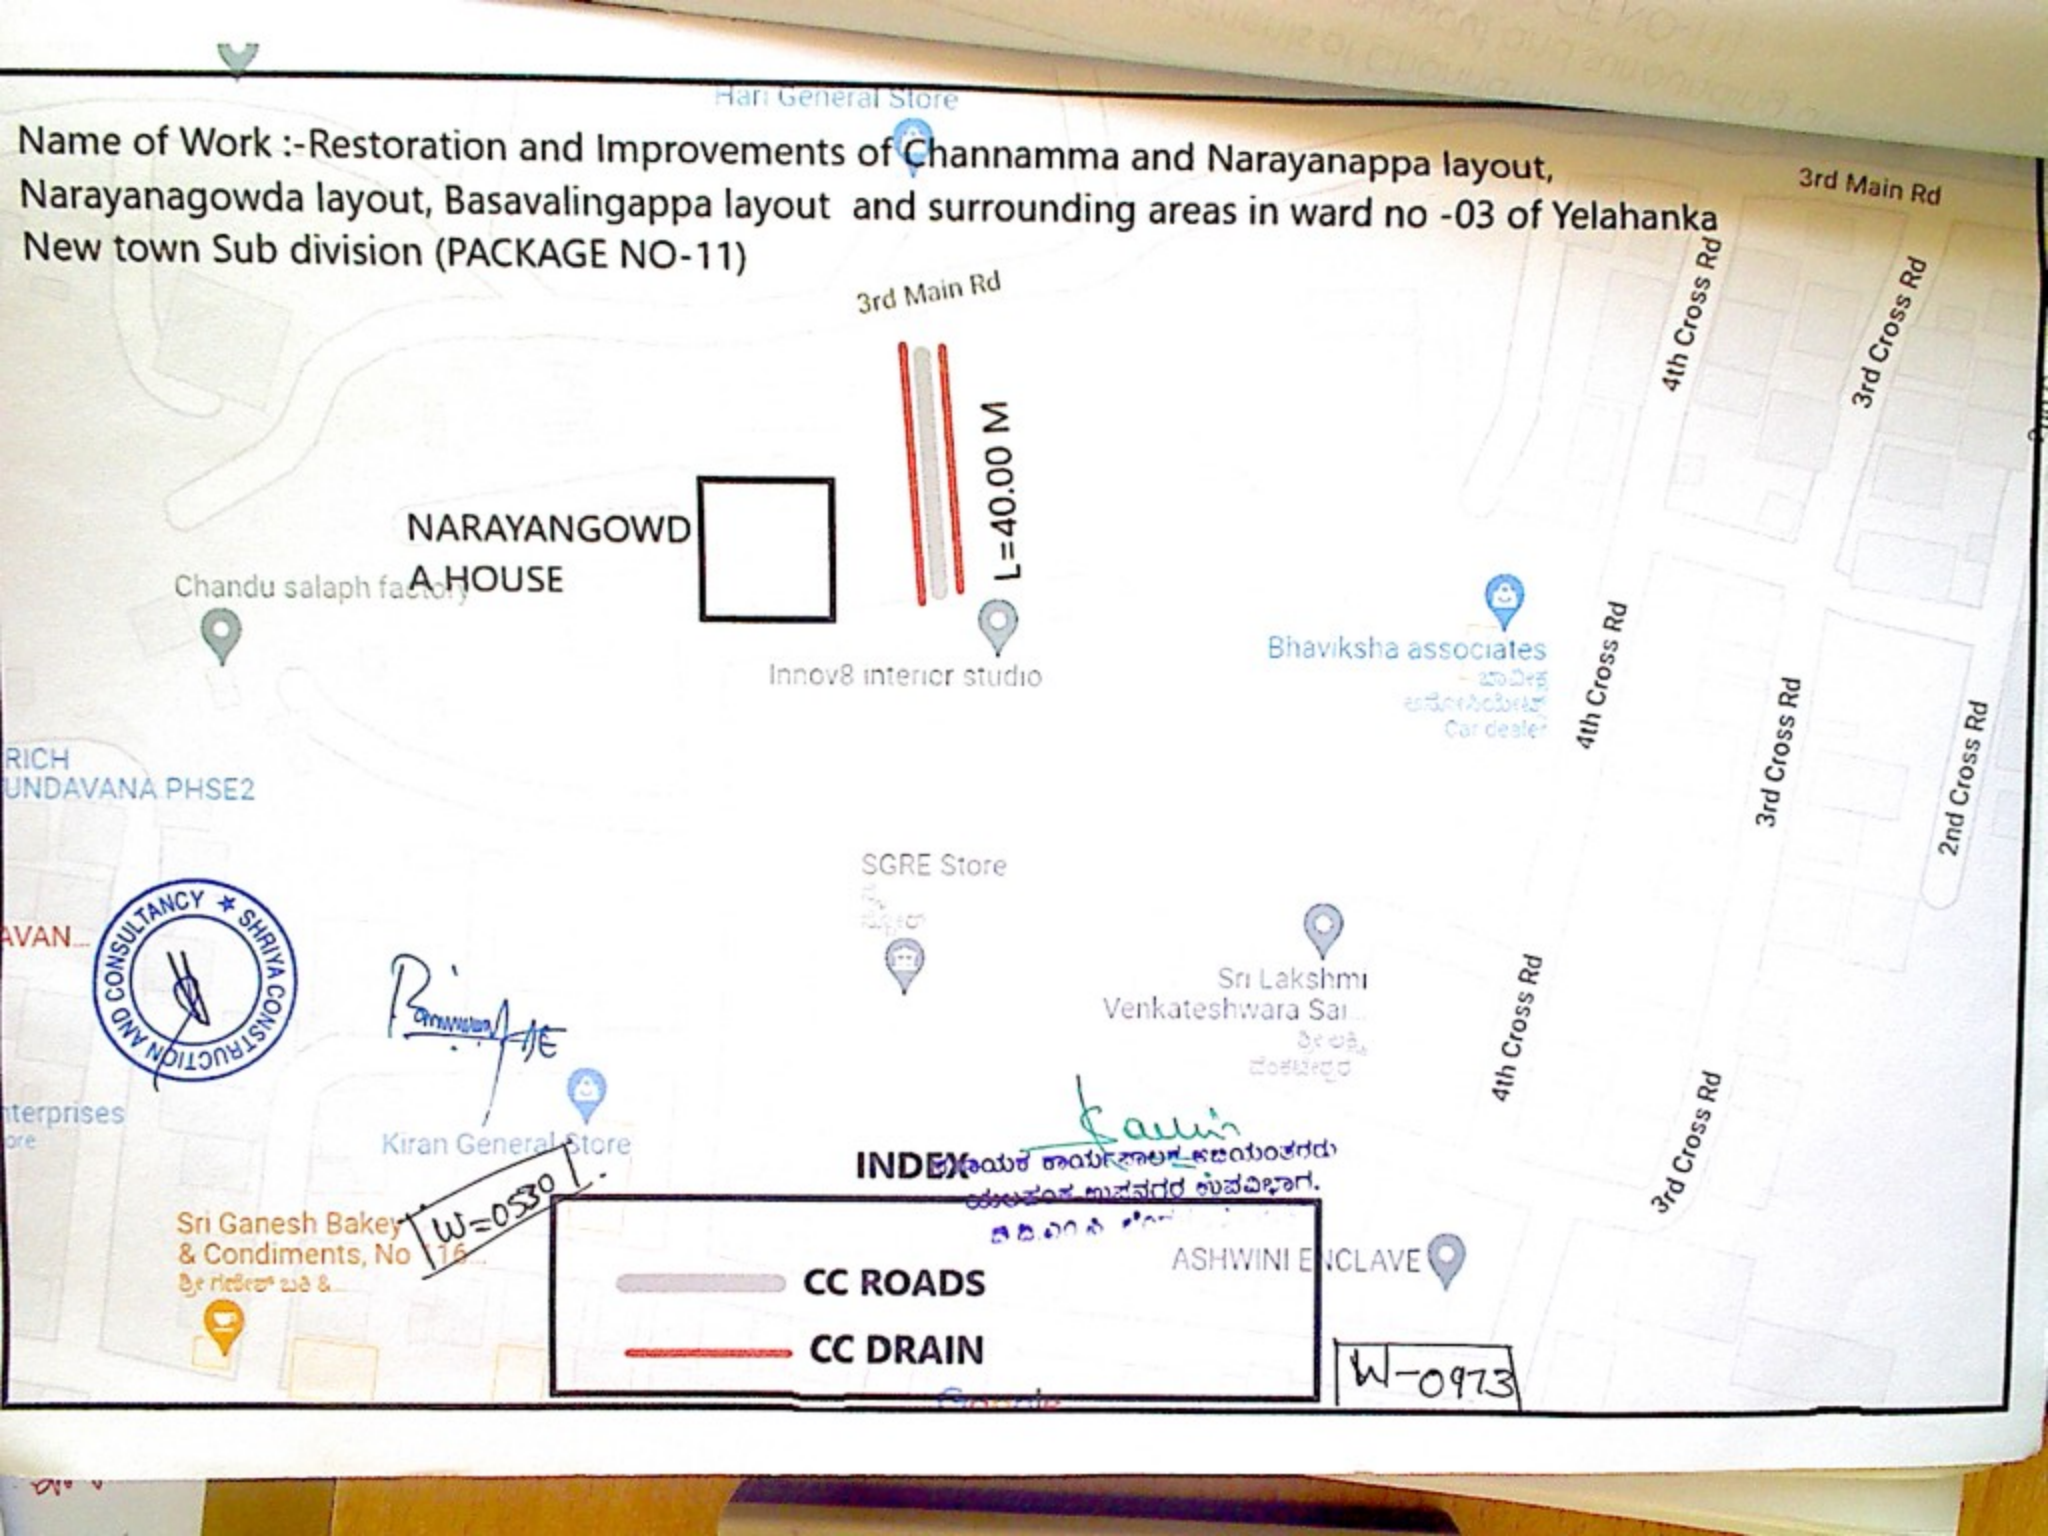

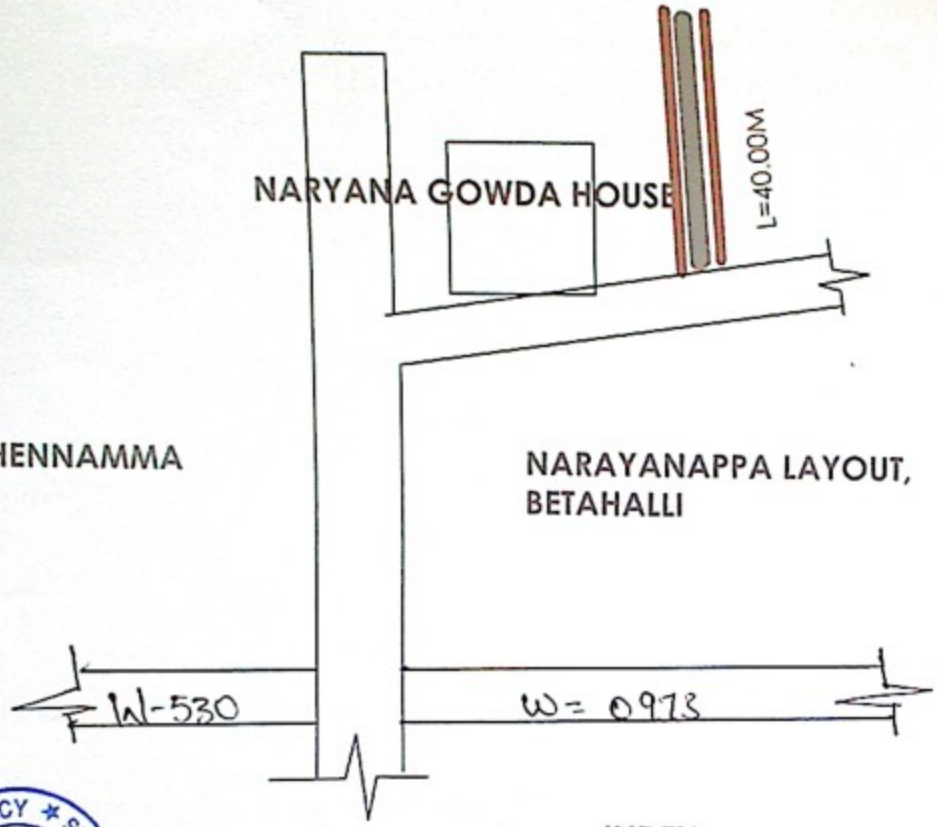

INDEX

CC ROADS

CC DRAIN

ಸಹಾಯಕ ಕಾರ್ಯಪಾಲಕ ಅಭಿಯಂತರರು
ಯಲಹಂಕ ಉಪನಗರ ಉಪವಿಭಾಗ,
ಬಿ.ಬಿ.ಎಂ.ಪಿ. ಬೆಂಗಳೂರು-64.

Name of Work :-Restoration and Improvements of Channamma and Narayanappa layout, Narayanagowda layout, Basavalingappa layout and surrounding areas in ward no -03 of Yelahanka New town Sub division (PACKAGE NO-11)

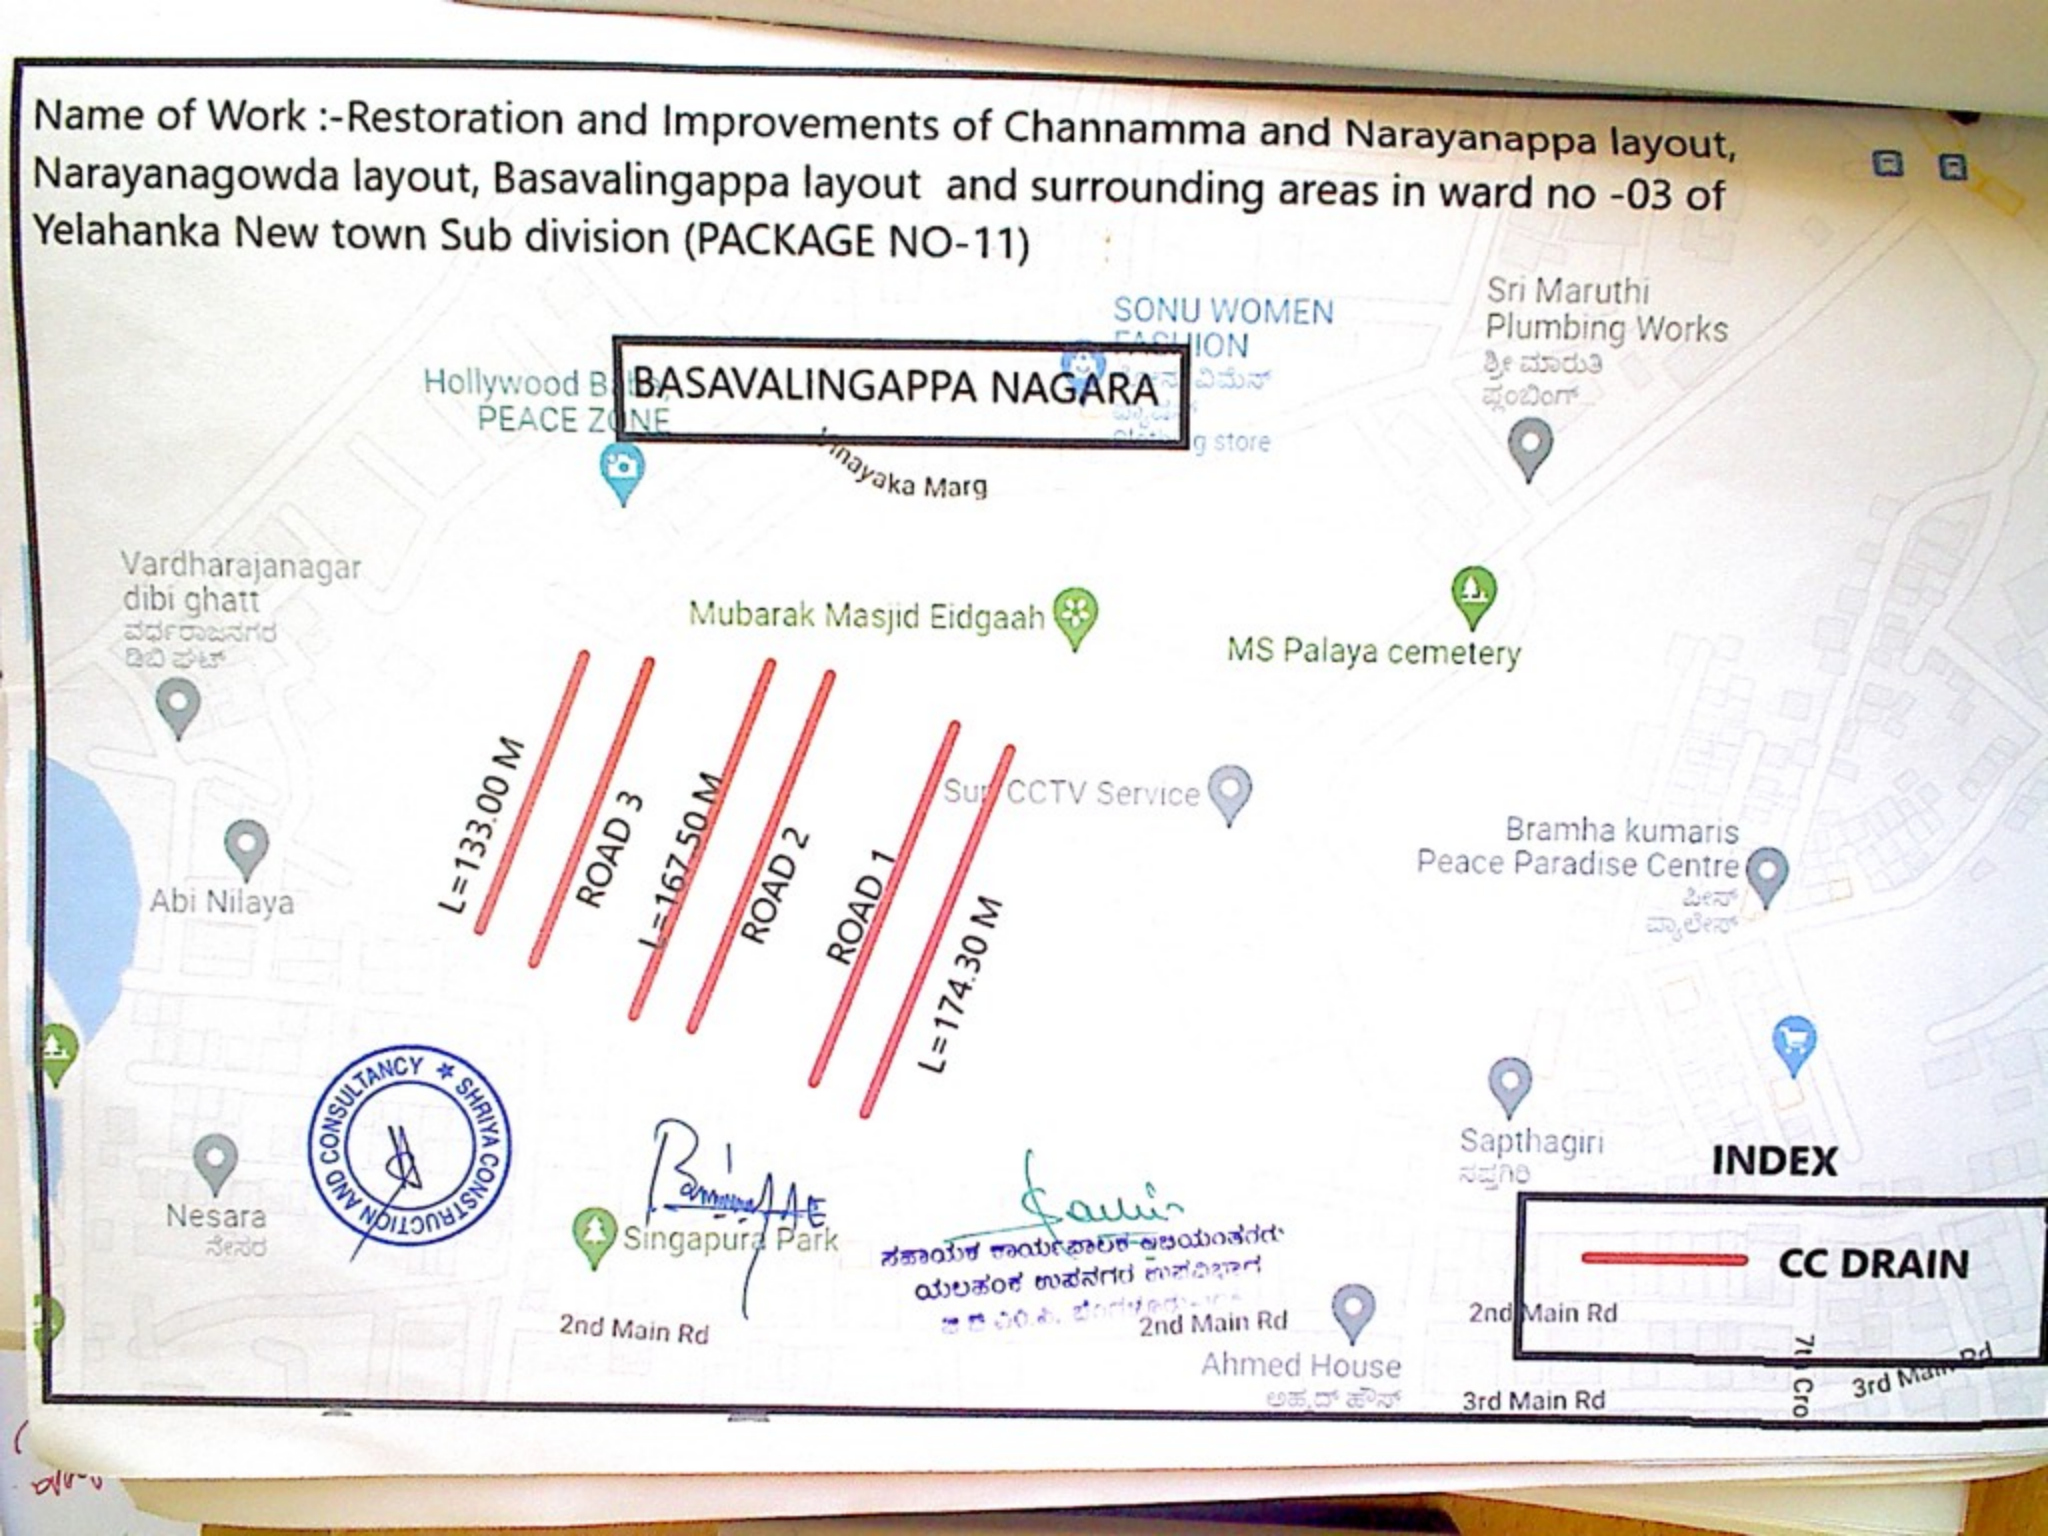

Name of Work: Restoration and Improvements of Channamma and Narayanappa layout, Narayanagpwda layout, Basavalingappa layout and surrounding areas in ward No. -03 of Yelahanka New Town Sub division (PACKAGE NO-11)

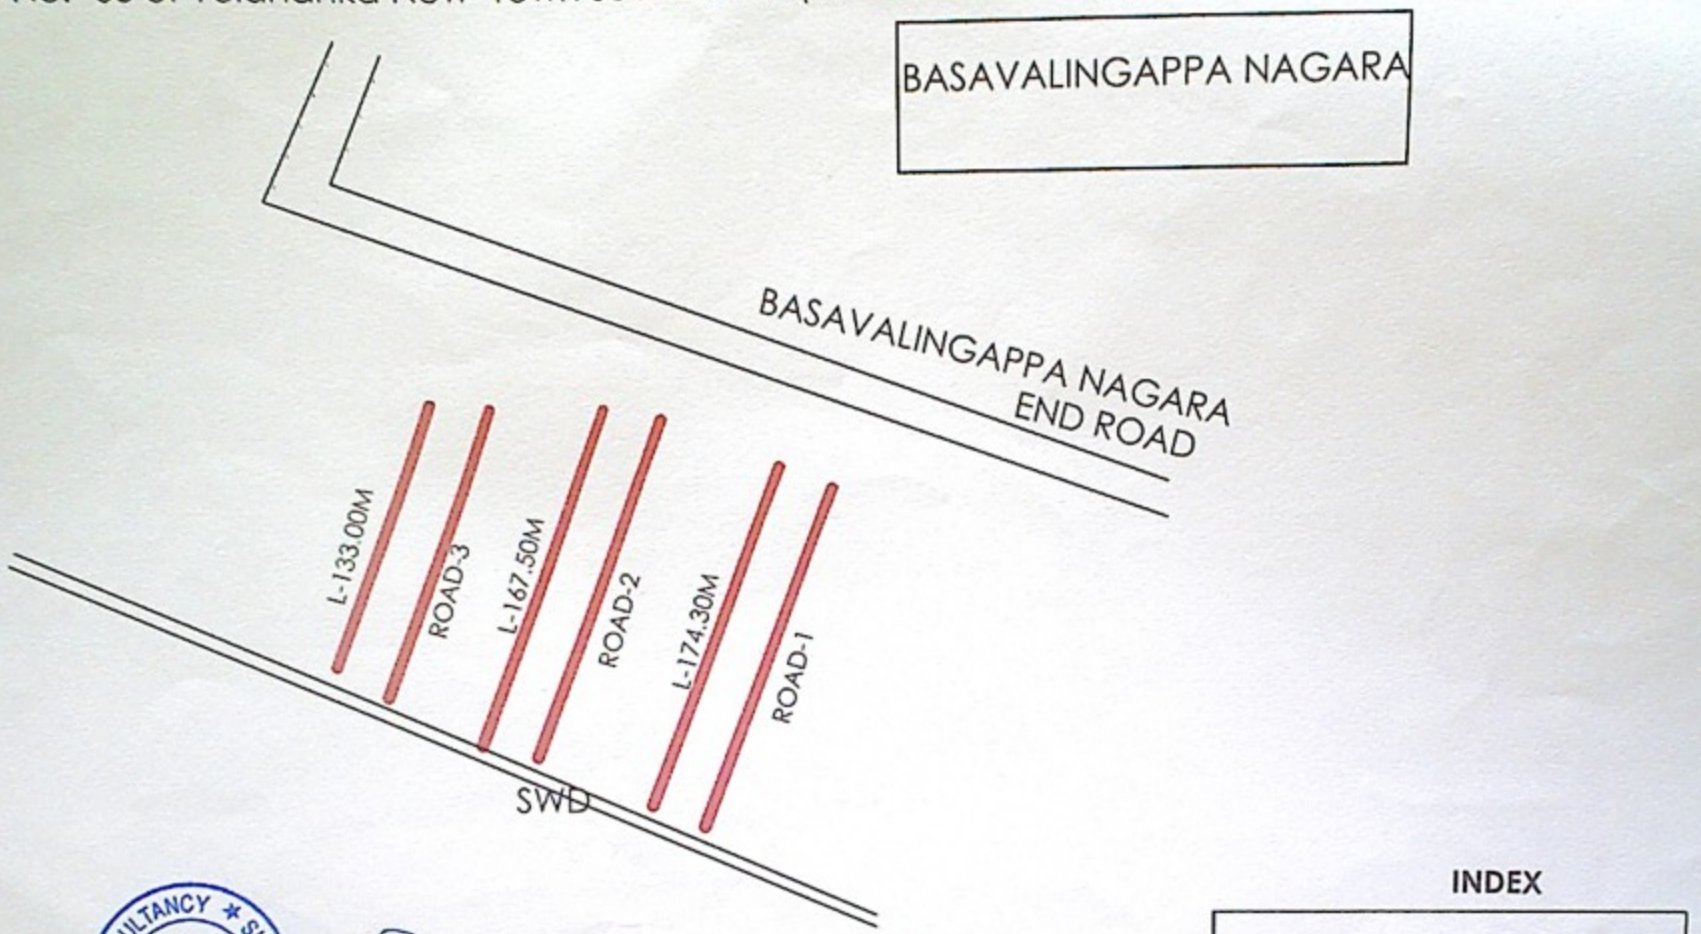

SHRIYA CONSTRUCTION AND CONSULTANCY

ಸಹಾಯಕ ಕಾರ್ಯ ಪಾಲಕ ಅಭಿಯಂತರರು
ಯಲಹಂಕ ಉಪನಗರ ಕಾಪವಿಭಾಗ.
ಬಿ.ಬಿ.ಎಂ.ಪಿ. ಬೆಂಗಳೂರು-೬೫